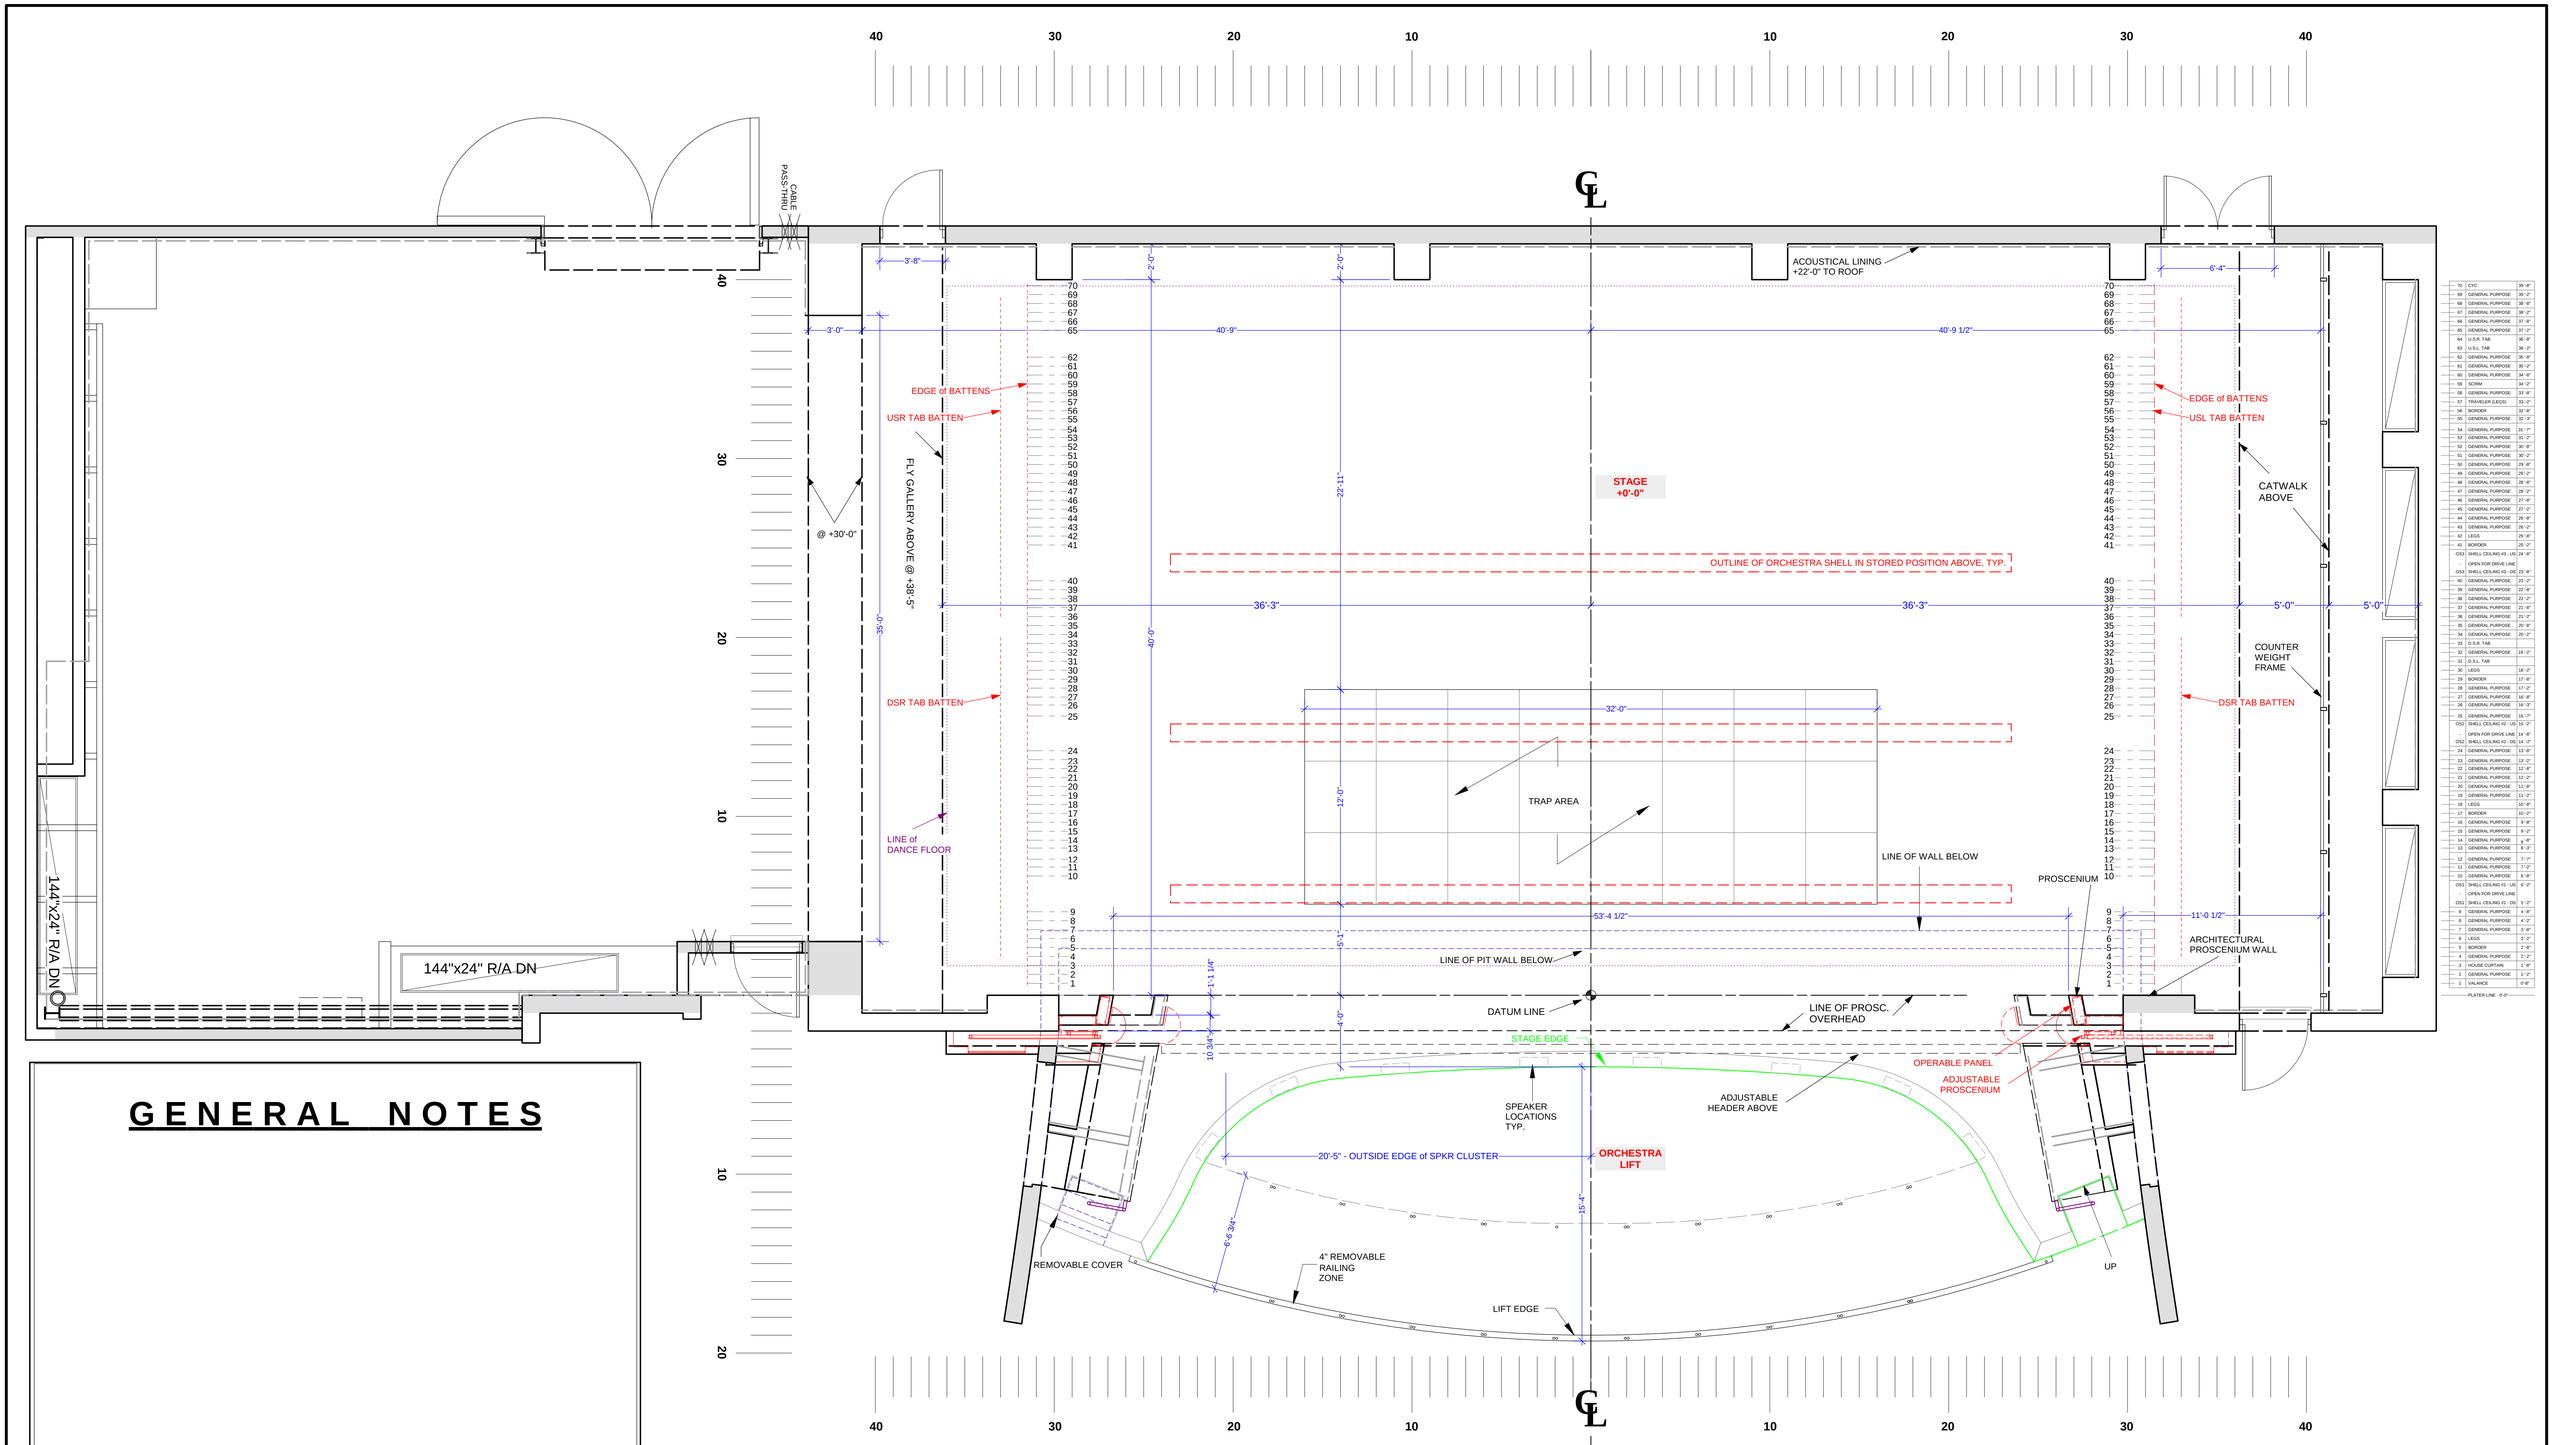

70	CYC	39'-8"
69	GENERAL PURPOSE	39'-2"
68	GENERAL PURPOSE	38'-8"
67	GENERAL PURPOSE	38'-2"
66	GENERAL PURPOSE	37'-8"
65	GENERAL PURPOSE	37'-2"
64	U.S.R. TAB	36'-8"
63	U.S.L. TAB	36'-2"
62	GENERAL PURPOSE	35'-8"
61	GENERAL PURPOSE	35'-2"
60	GENERAL PURPOSE	34'-8"
59	SCRIM	34'-2"
58	GENERAL PURPOSE	33'-8"
57	TRAVELER (LEGS)	33'-2"
56	BORDER	32'-8"
55	GENERAL PURPOSE	32'-3"
54	GENERAL PURPOSE	31'-7"
53	GENERAL PURPOSE	31'-2"
52	GENERAL PURPOSE	30'-8"
51	GENERAL PURPOSE	30'-2"
50	GENERAL PURPOSE	29'-8"
49	GENERAL PURPOSE	29'-2"
48	GENERAL PURPOSE	28'-8"
47	GENERAL PURPOSE	28'-2"
46	GENERAL PURPOSE	27'-8"
45	GENERAL PURPOSE	27'-2"
44	GENERAL PURPOSE	26'-8"
43	GENERAL PURPOSE	26'-2"
42	LEGS	25'-8"
41	BORDER	25'-2"
OS3	SHELL CEILING #3 - US	24'-8"
	OPEN FOR DRIVE LINE	
OS3	SHELL CEILING #3 - DS	23'-8"
40	GENERAL PURPOSE	23'-2"
39	GENERAL PURPOSE	22'-8"
38	GENERAL PURPOSE	22'-2"
37	GENERAL PURPOSE	21'-8"
36	GENERAL PURPOSE	21'-2"
35	GENERAL PURPOSE	20'-8"
34	GENERAL PURPOSE	20'-2"
33	D.S.R. TAB	
32	GENERAL PURPOSE	19'-2"
31	S.S.L. TAB	
30	LEGS	18'-2"
29	BORDER	17'-8"
28	GENERAL PURPOSE	17'-2"
27	GENERAL PURPOSE	16'-8"
26	GENERAL PURPOSE	16'-2"
25	GENERAL PURPOSE	15'-7"
OS2	SHELL CEILING #2 - US	15'-2"
	OPEN FOR DRIVE LINE	14'-8"
OS2	SHELL CEILING #2 - DS	14'-2"
24	GENERAL PURPOSE	13'-8"
23	GENERAL PURPOSE	13'-2"
22	GENERAL PURPOSE	12'-8"
21	GENERAL PURPOSE	12'-2"
20	GENERAL PURPOSE	11'-8"
19	GENERAL PURPOSE	11'-2"
18	LEGS	10'-8"
17	BORDER	10'-2"
16	GENERAL PURPOSE	9'-8"
15	GENERAL PURPOSE	9'-2"
14	GENERAL PURPOSE	8'-8"
13	GENERAL PURPOSE	8'-2"
12	GENERAL PURPOSE	7'-7"
11	GENERAL PURPOSE	7'-2"
10	GENERAL PURPOSE	6'-8"
OS1	SHELL CEILING #1 - US	6'-2"
	OPEN FOR DRIVE LINE	
OS1	SHELL CEILING #1 - DS	5'-2"
9	GENERAL PURPOSE	4'-8"
8	GENERAL PURPOSE	4'-2"
7	GENERAL PURPOSE	3'-8"
6	LEGS	3'-2"
5	BORDER	2'-8"
4	GENERAL PURPOSE	2'-2"
3	HOUSE CURTAIN	1'-8"
2	GENERAL PURPOSE	1'-2"
1	VALANCE	0'-8"
	PLATER LINE - 0'-0"	

GENERAL NOTES

REVISION	BY	DATE	No.

Bard College
Performing Arts Center

Annandale-on-Hudson
New York, 12504-5000

DATE
December 11, 2002

REVISION
0

PRODUCTION
THEATER 1

TITLE
FOH & STAGE PLAN

PRODUCTION MANAGER
George Pawl

SCALE
1/4' = 1'-0"

PLATE
1 of 3

Bard PAC - Theater 1 - 121102_S.mcd