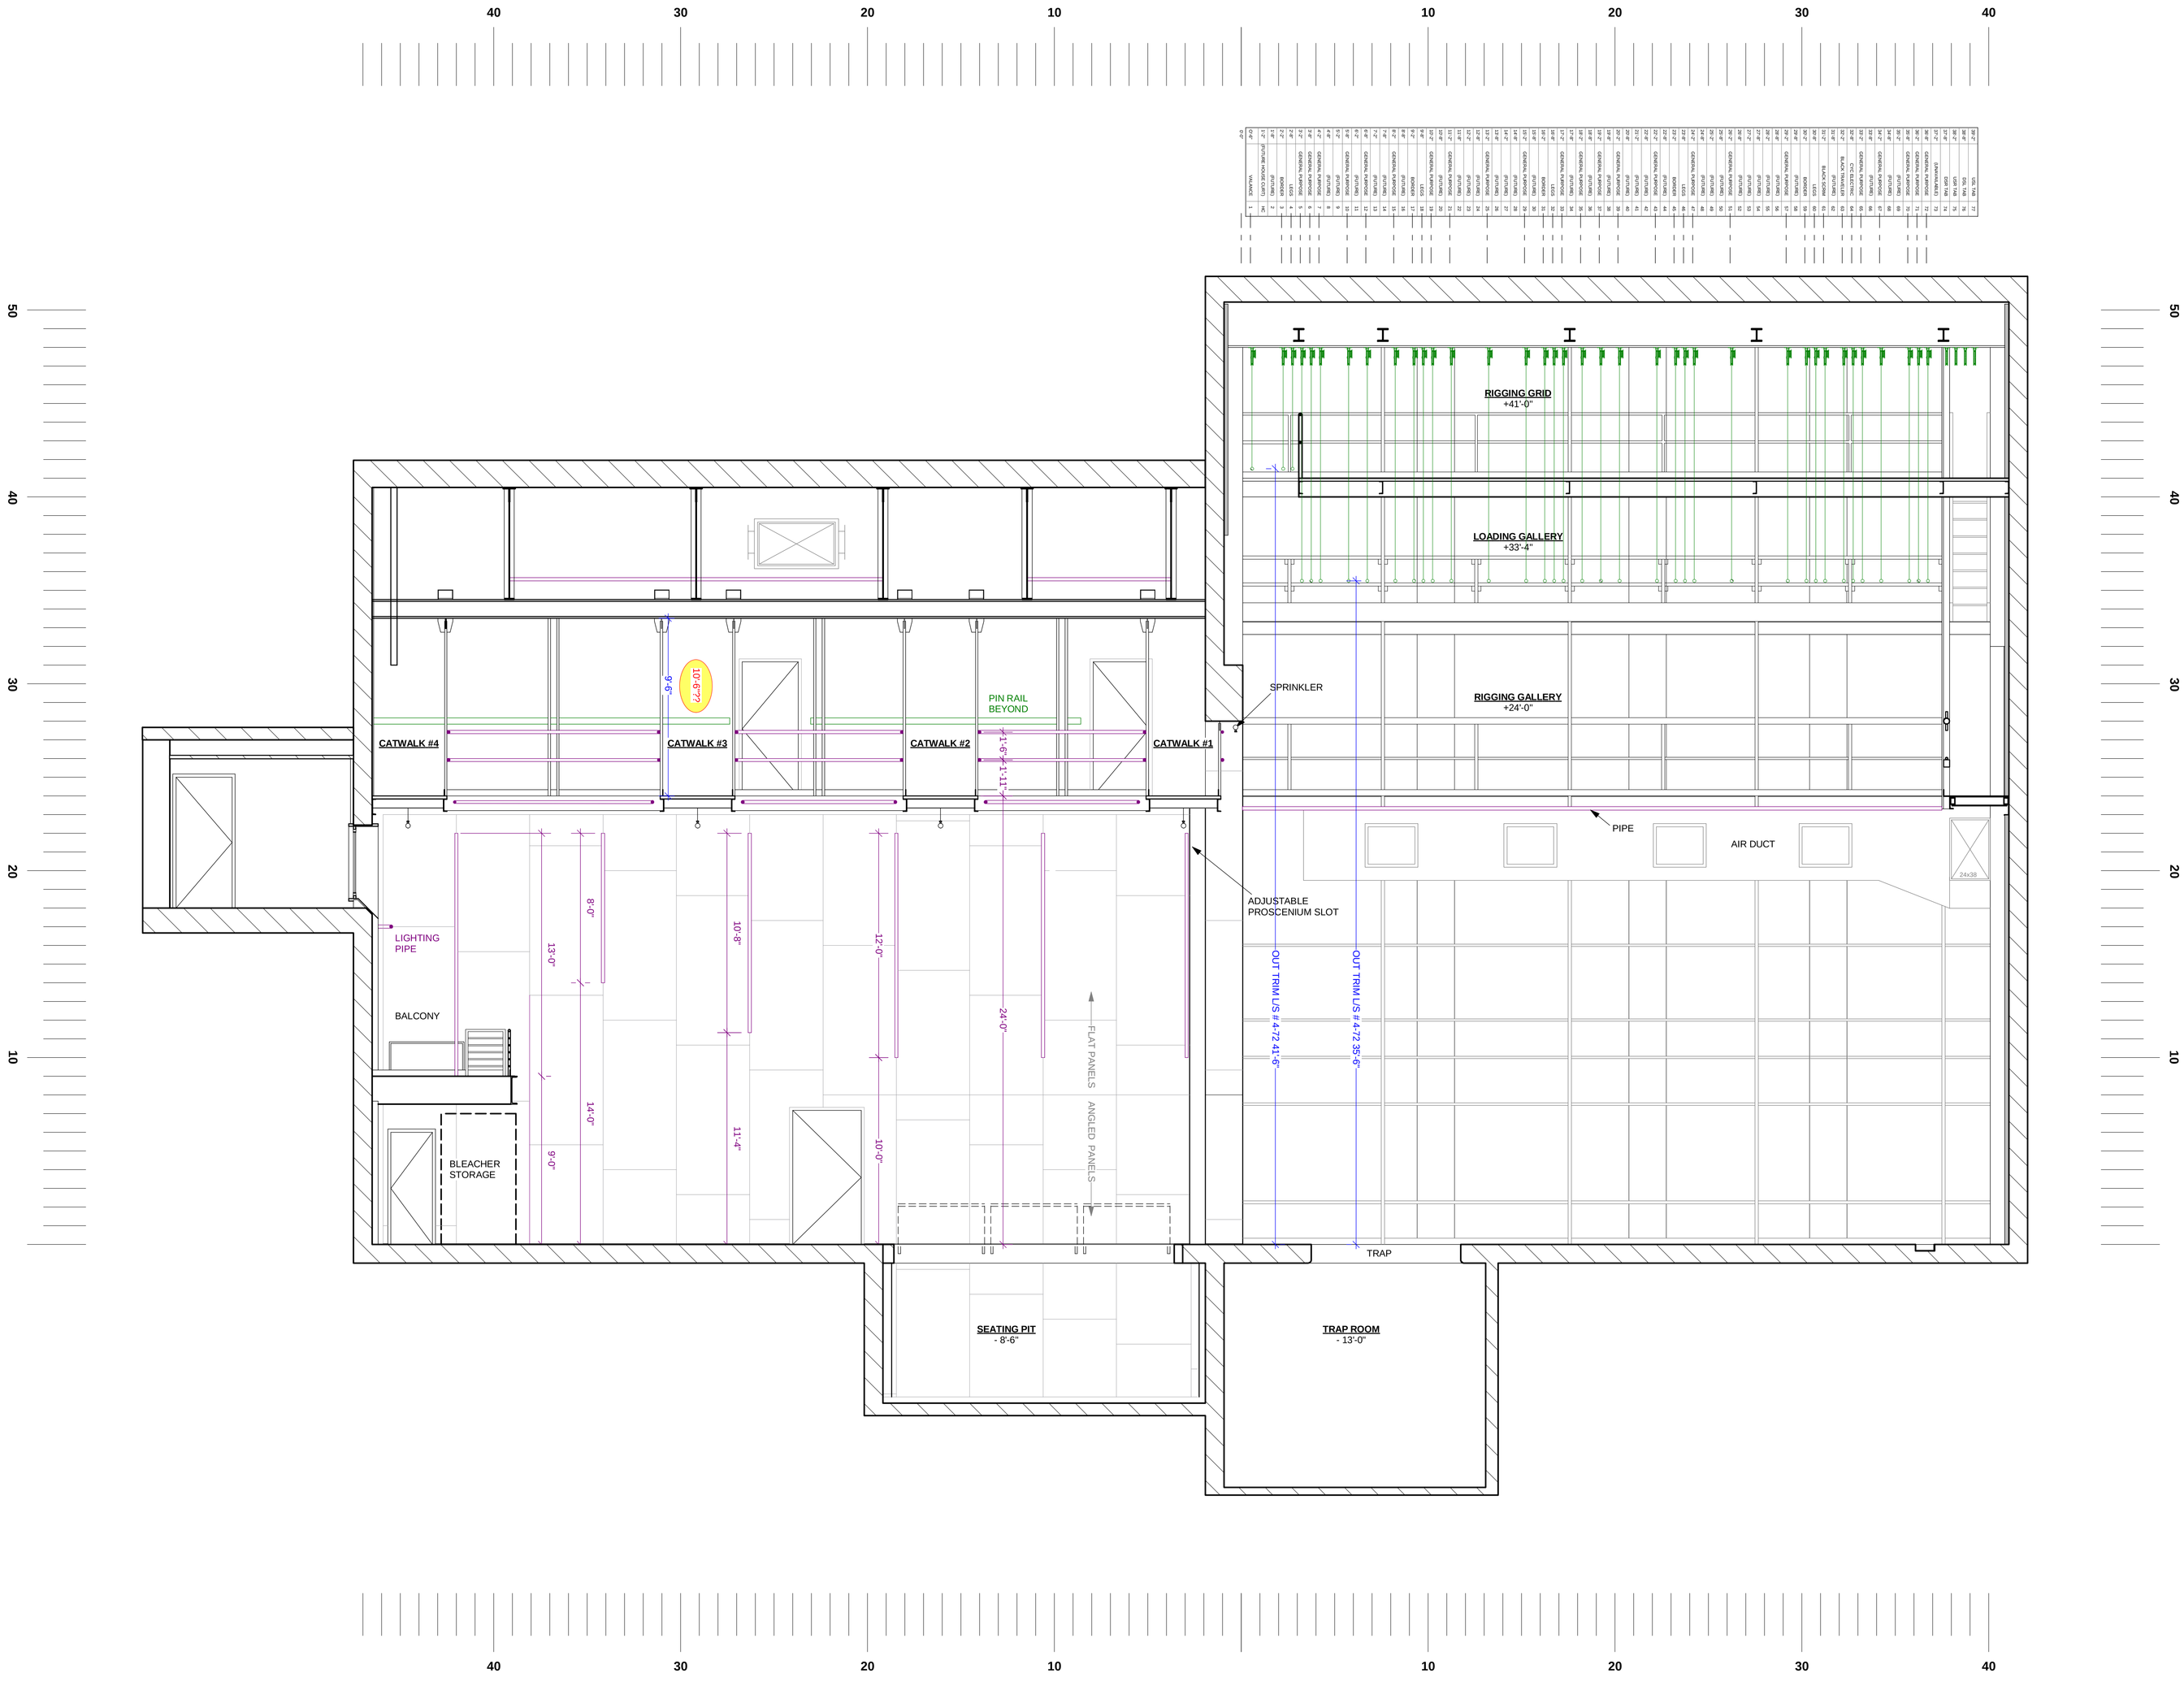

REVISION	BY	DATE	No.

Richard B Fisher Center for the Performing Arts at Bard College

Annandale-on-Hudson

New York, 12504-5000

DATE	December 17, 2002
REVISION	0
PRODUCTION	*THEATER 1*
TITLE	**SECTION - CL to SR**
PRODUCTION MANAGER	George Pawl
SCALE	1/4' = 1'-0"
PLATE	# of #